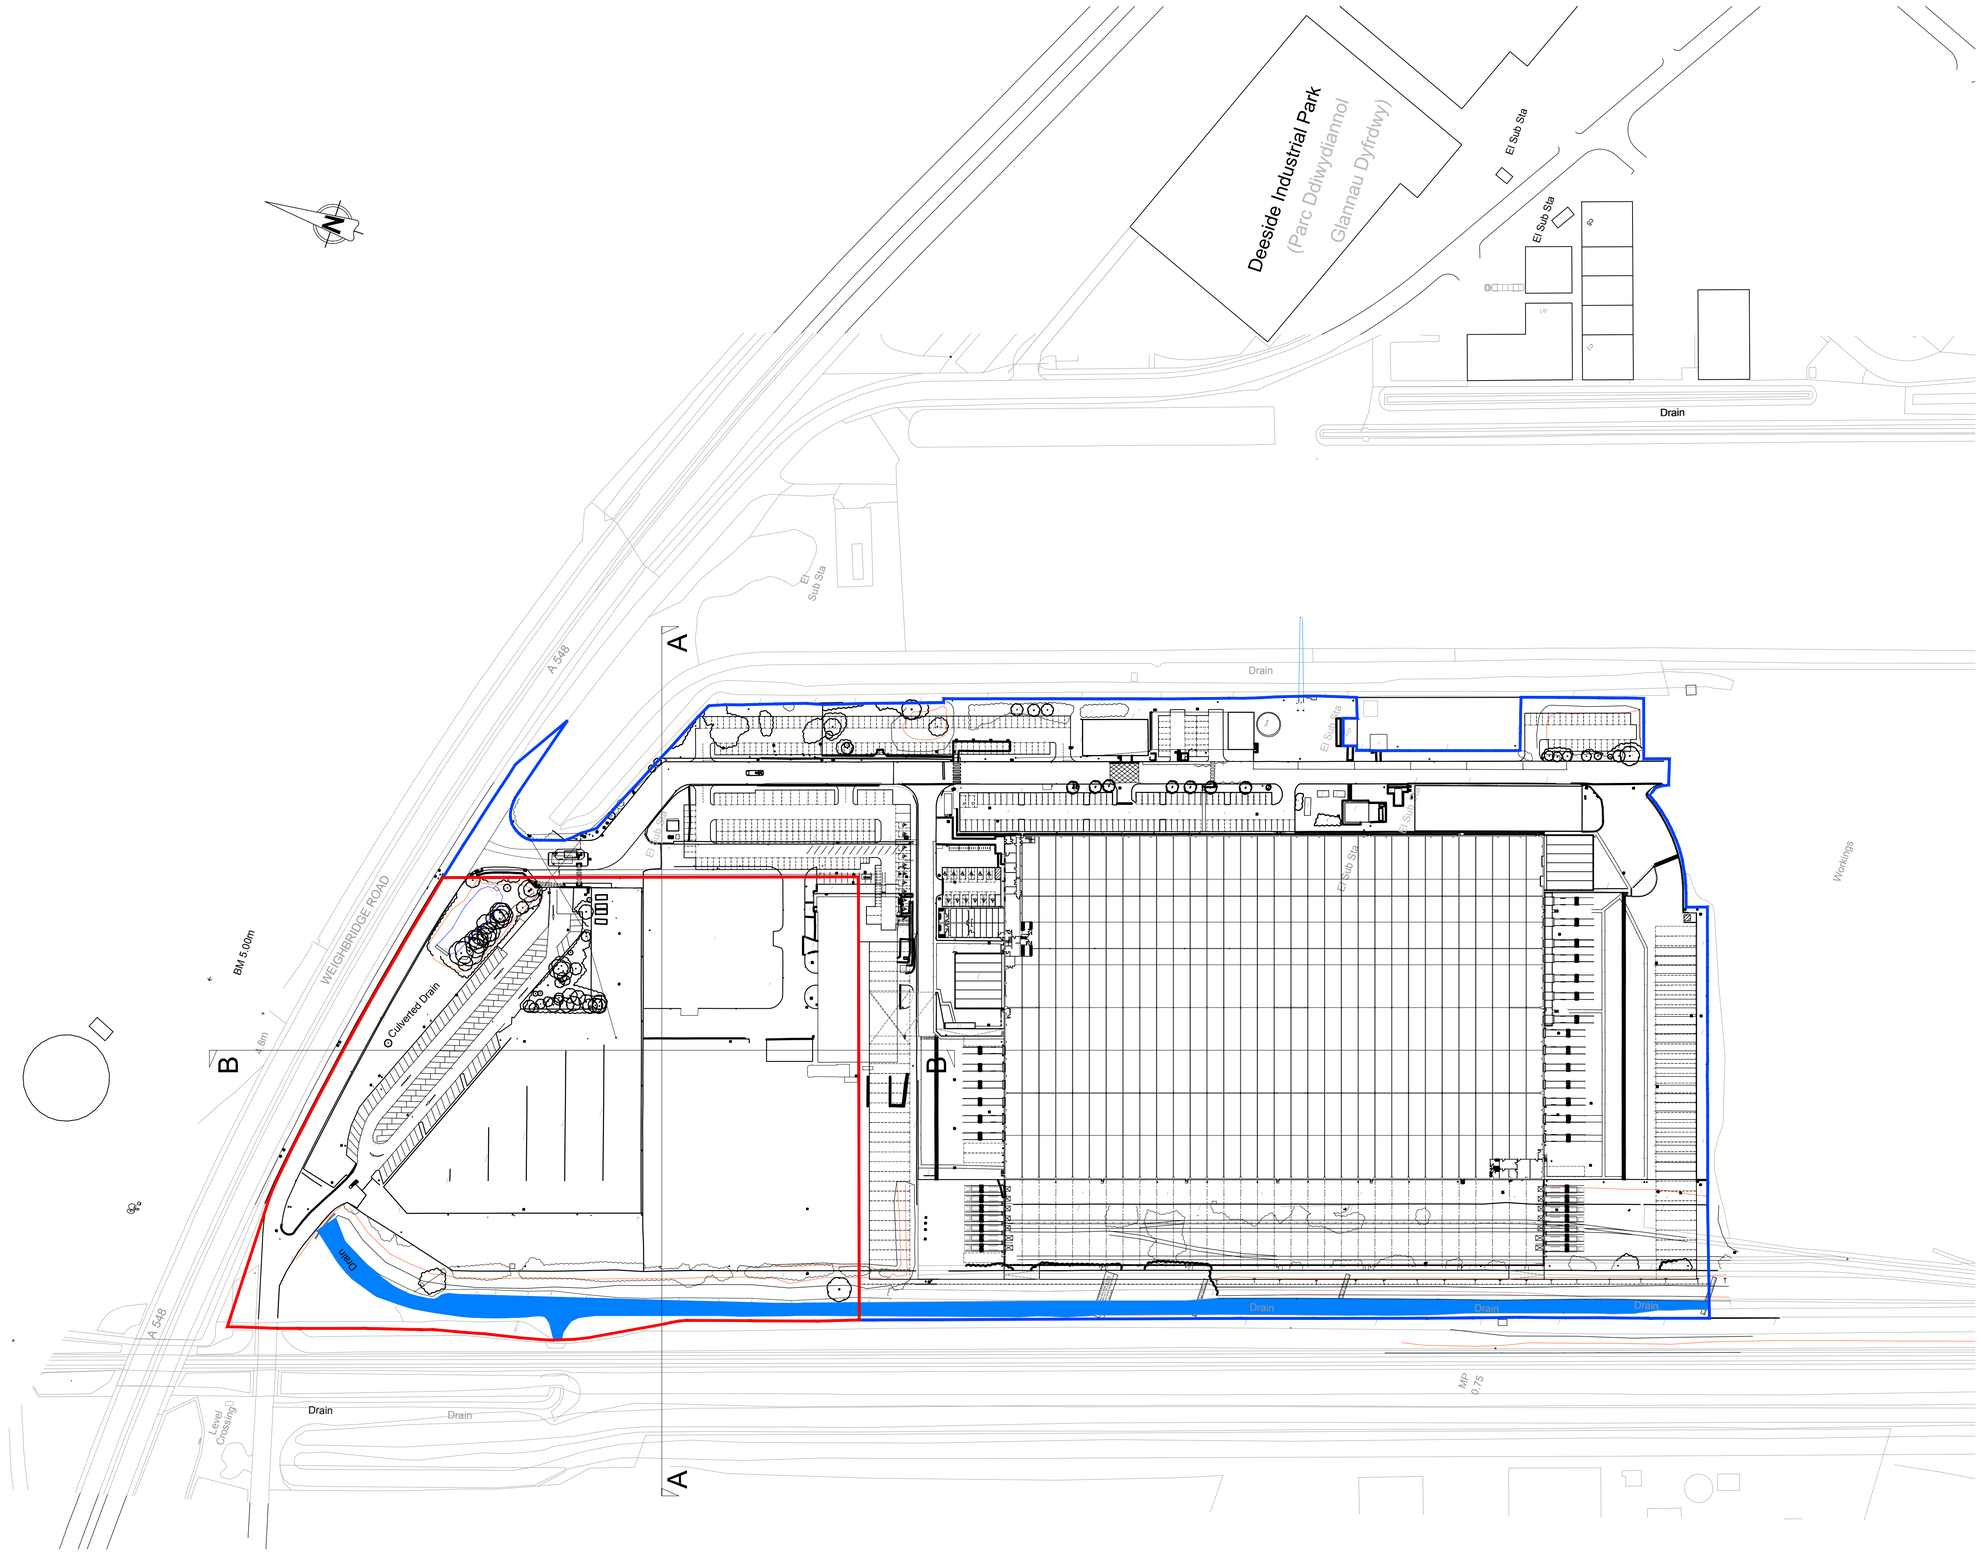

notes

this drawing and design is the copyright of aja architects llp and must not be reproduced in part or in whole without prior written consent. contractors must verify all dimensions on site before commencing work or preparing shop drawings If in doubt ASK.

Where this drawing contains any Ordnance Survey mapping material, it has been reproduced under license number 100052278.
Ordnance Survey © Crown copyright

no.	date	revision	by

aja architects

aja architects llp
1170 Elliott Court
Herald Avenue
Coventry Business Park
COVENTRY CV5 6UB

T: 024 7625 3200
F: 024 7625 3210
E: aja@aja-architects.com
W: www.aja-architects.com

AJA Architects is the trading style of AJA Architects Consulting limited (a limited company no. 10692795) and AJA Architects LLP (a limited liability partnership registered in England No. OC326721).

client

great bear
Part of the culina GROUP

project

Unit 3
Deeside Industrial Park
Zone 3, Weighbridge Road
Flintshire, CH5 2LL

drawing

SITE LOCATION PLAN

scale	1:1250 @ A1	drawn	SRA
checked	SPP	date	JAN 2024

no

7205-011

PLANNING - PRELIMINARY