
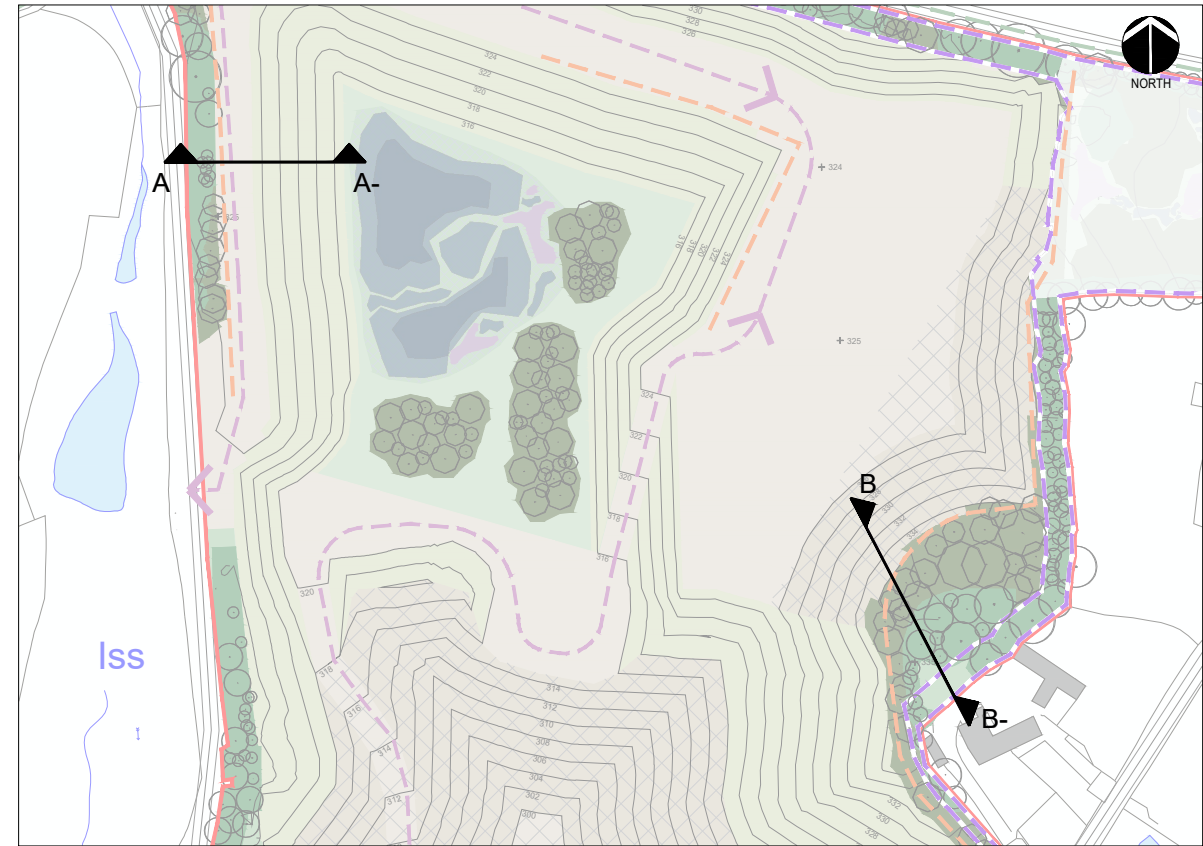
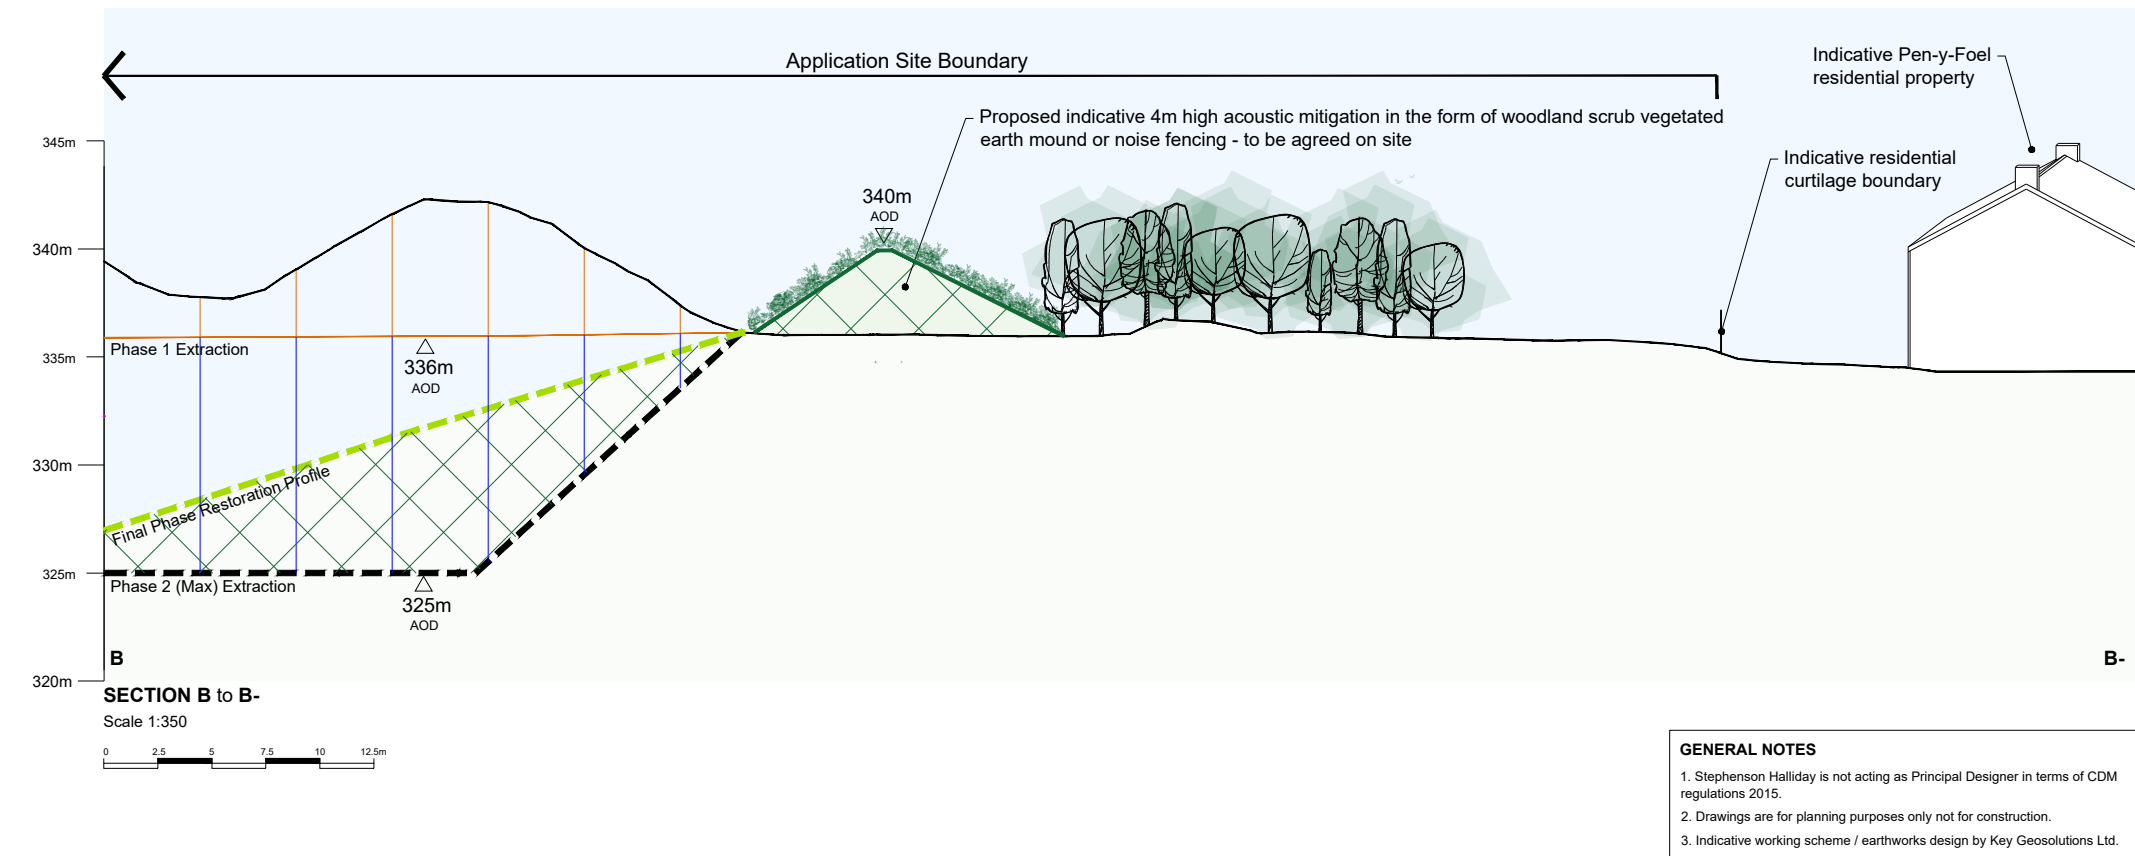


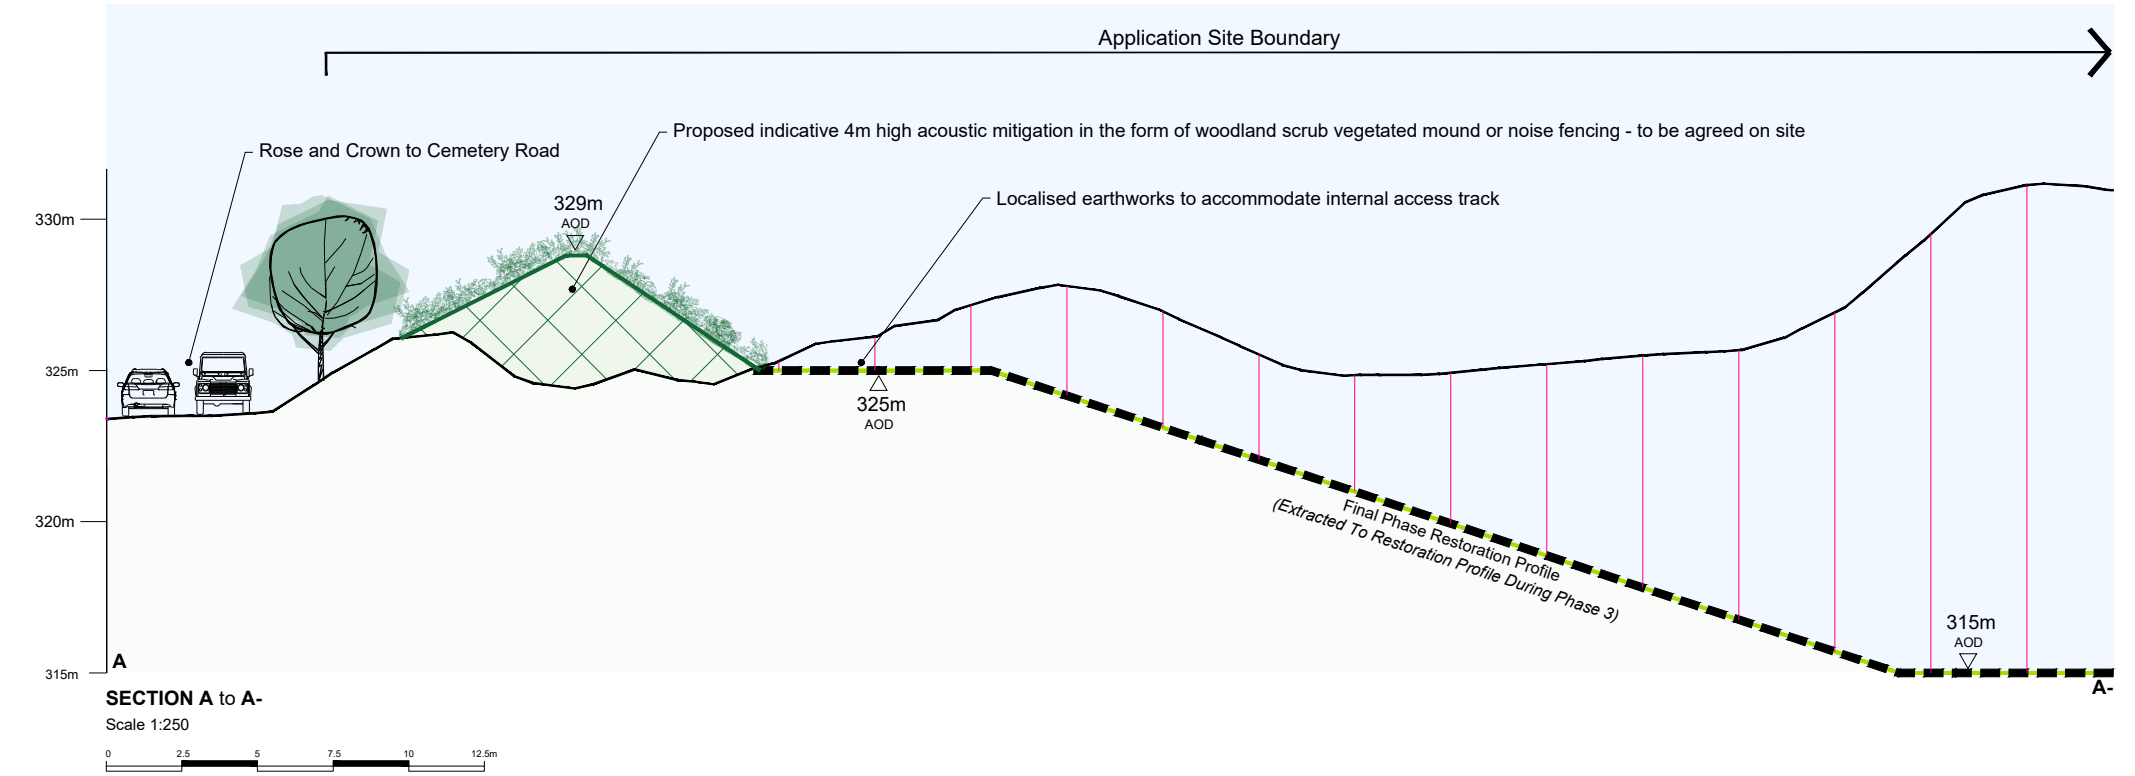

SECTION KEY

- Existing Landscape Profile
(Landform heights extracted from 2021 LiDAR DTM)
- Phase 1 Extraction
- Phase 2 Extraction
- Phase 3 Extraction
- Restoration Backfilling
- Maximum Extraction Profile
- Final Restoration Profile
- Indicative Acoustic Mitigation
(In the form of earth mound or noise fencing - to be agreed on site)
- Woodland / Shrubs / Scrub

- GENERAL NOTES**
1. Stephenson Halliday is not acting as Principal Designer in terms of CDM regulations 2015.
2. Do not scale from this drawing.
3. Only work to written dimensions.
4. Drawing is for planning purposes only not for construction.
5. All site dimensions shall be verified by the Contractor on site prior to commencing any works.
6. All contractors should ascertain the location of all underground services/utilities before undertaking any work and conflicts resolved.
7. It is assumed all work will be carried out by an experienced competent contractor working to an approved method statement.

Client	Silica Sand Mold Limited
Project Title	Maes y Droell Quarry
Drawing Title	Sections Indicative Quarry Development Plan
File Path	JUNE_26_UPDATE_MQ-SH-ELS-M2-LS-006_JUNE_2026_SECTION_A+B.dwg

		STEPHENSON HALLIDAY			
Planning, Landscape & Environment an R5K company					
30-32 Lowther Street, Kendal, Cumbria, LA9 4DH				Tel: +44 (0)330 002 1780 Email: info@stephenson-halliday.com Web: www.stephenson-halliday.com	
Drawn	Date	Checked	Date	Approved	Date
JD	07/2026	EK	07/2026	AP	07/2026
Scale	Orig Size		Status		
N/A	A3		PLANNING		
Drawing No.					Rev.