
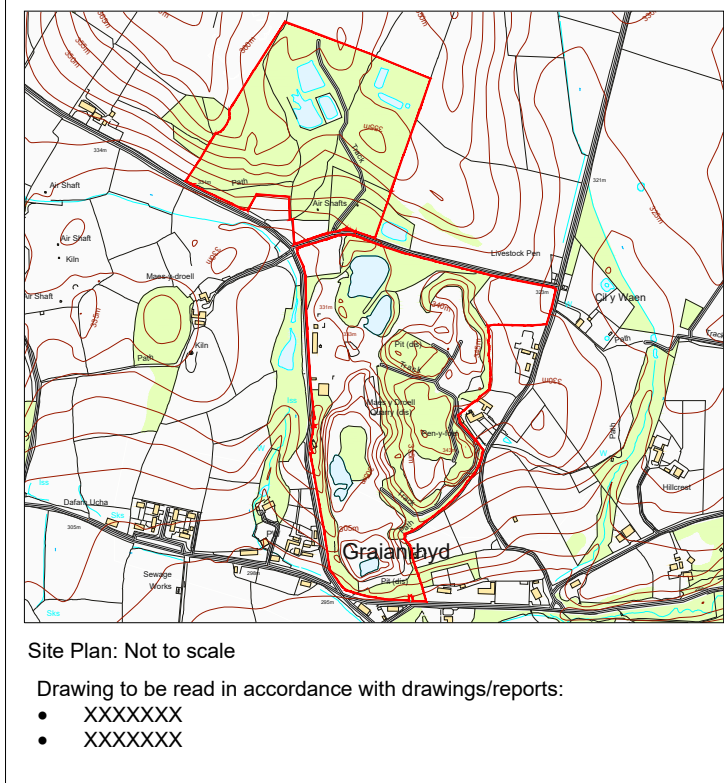


APPENDIX B DEVELOPMENT DRAWING

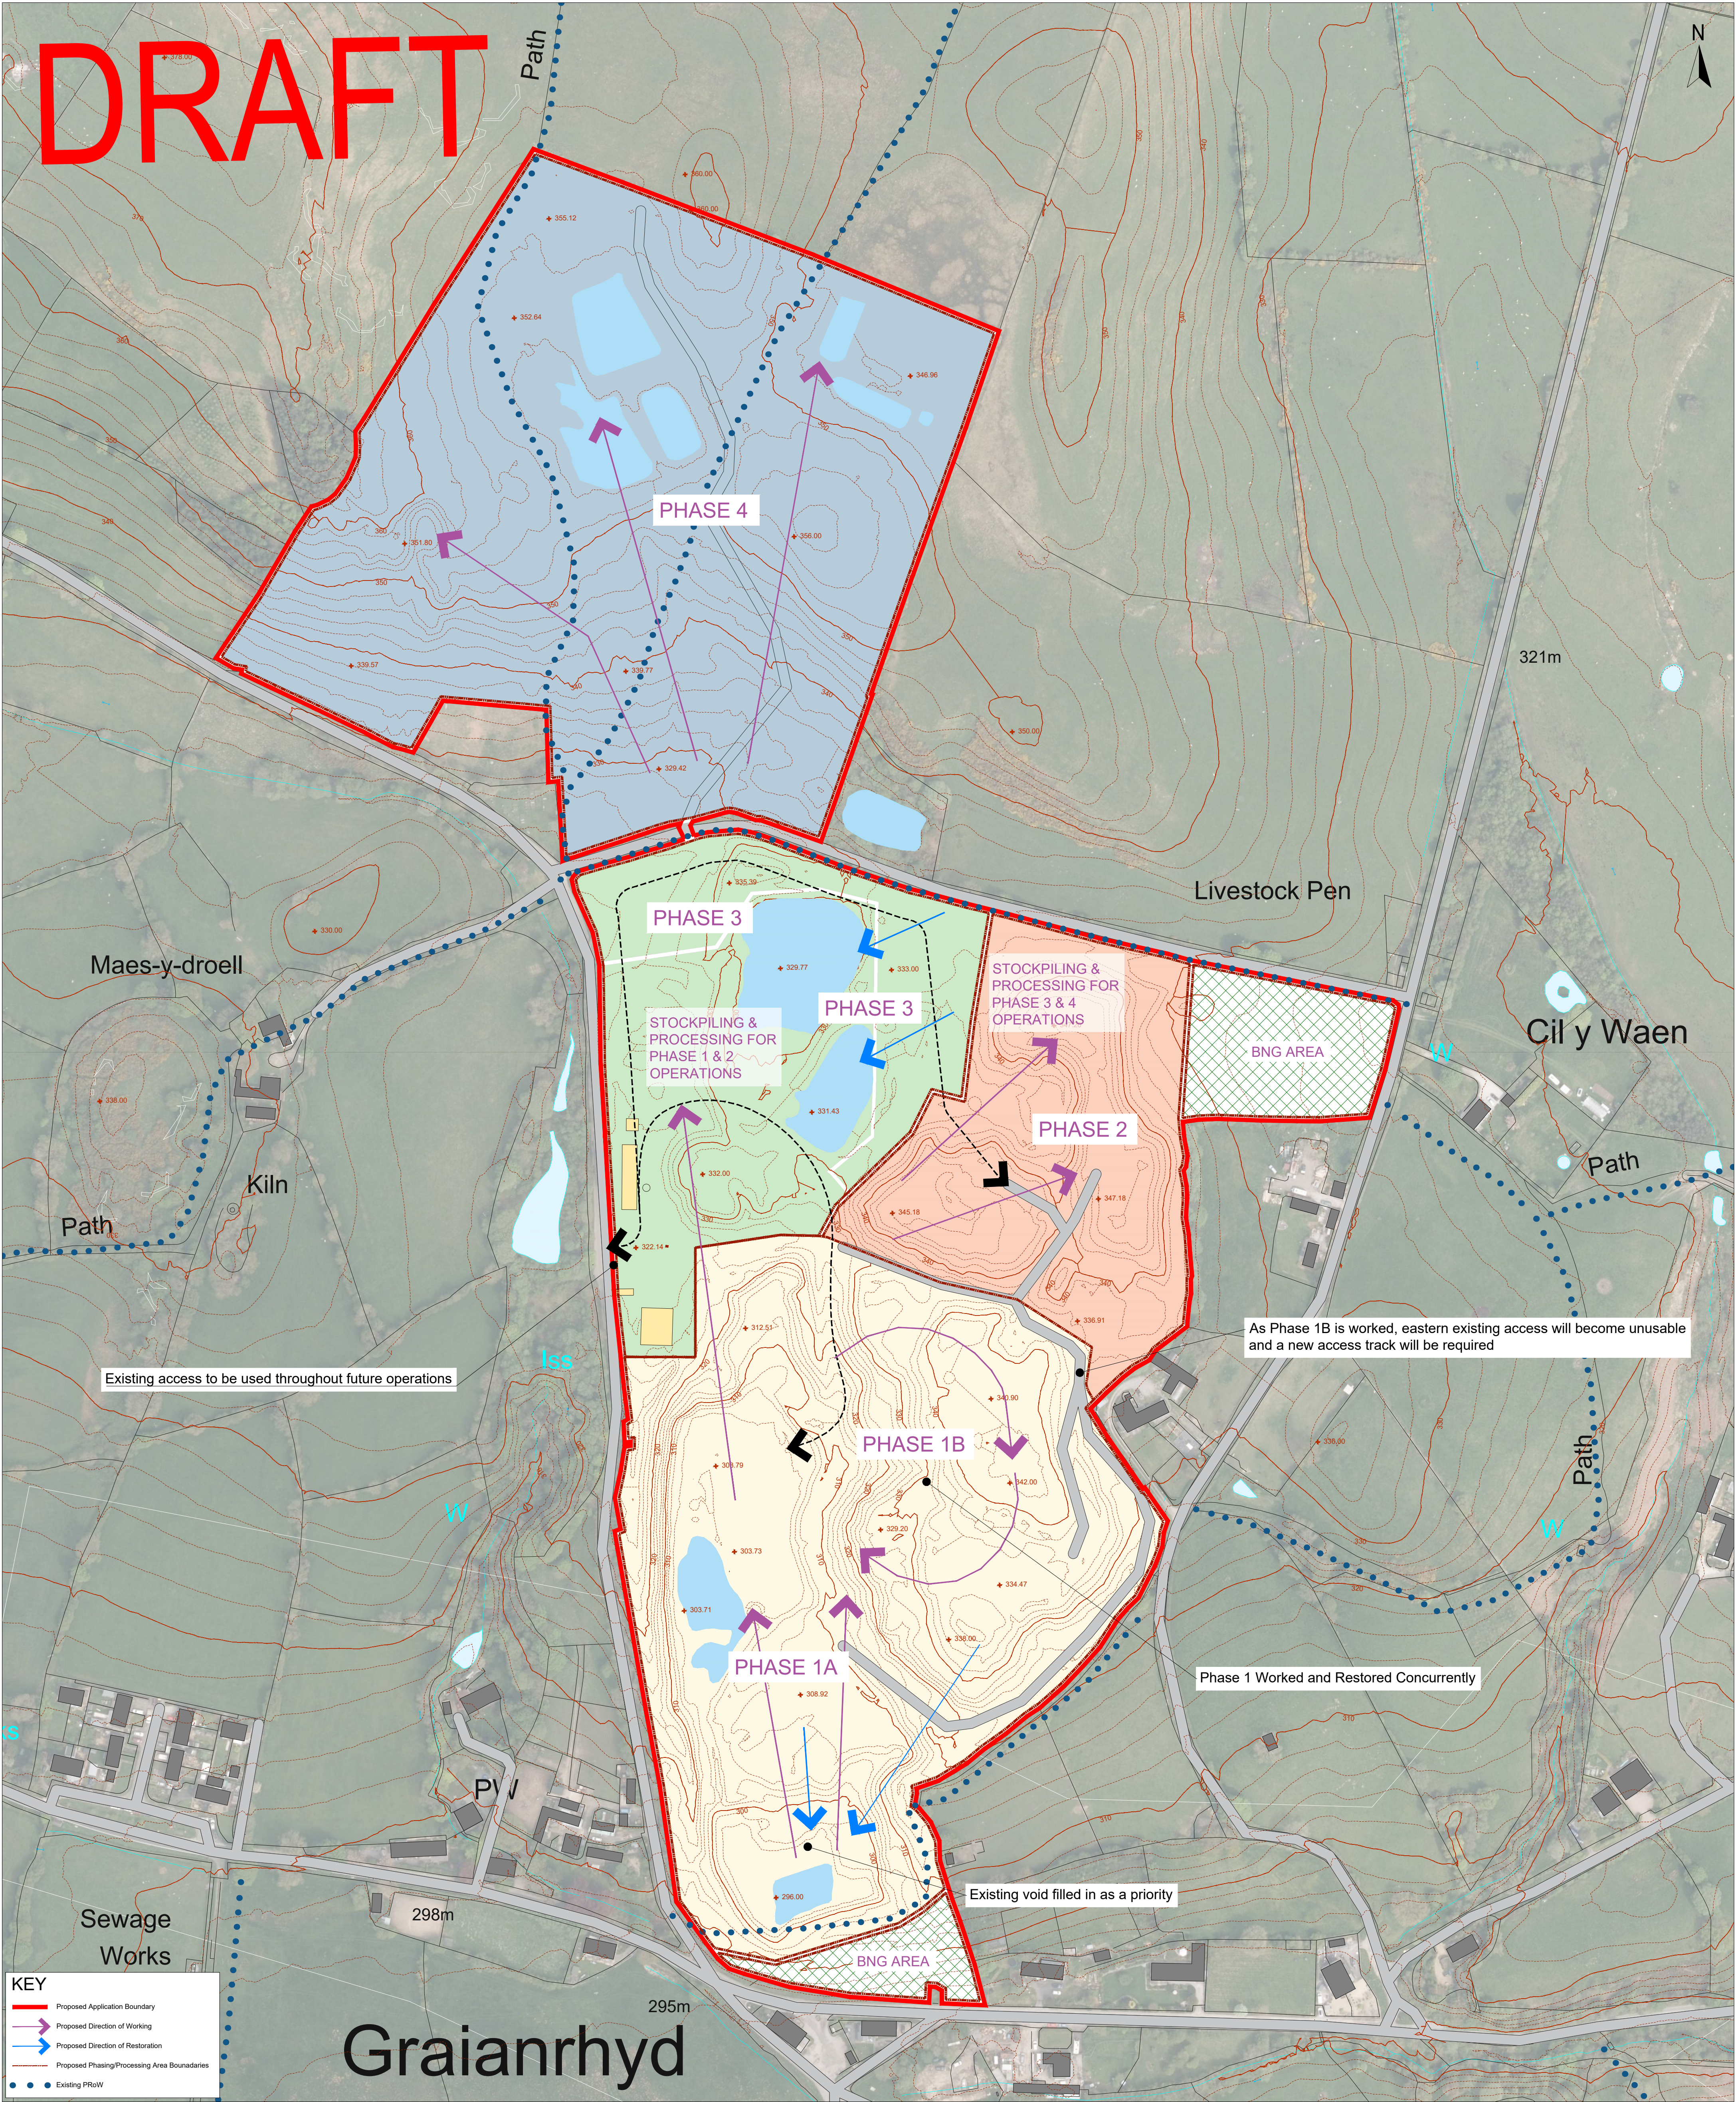

GENERAL NOTES

Do not scale from this drawing.
Only work to written dimensions.
Drawing is for planning purposes only not for construction.
All site dimensions shall be verified by the Contractor on site prior to commencing any works.
All contractors should ascertain the location of all underground services/utilities before undertaking any work and conflicts resolved.
It is assumed all work will be carried out by an experienced competent contractor working to an approved method statement.
All new planting and works to be in accordance with:
• BS 3093:1992 Nursery Stock Specification for Trees and Shrubs.
• BS 6842:2014 trees: From Nursery to Independence in the Landscape – Recommendations.
• BS 428:1989 Code of Practice for General Landscape Operations.
• BS 5837:2012 Arboricultural Method Statement.

ALL PROPOSALS ARE TO BE SUBJECT TO UTILITY SURVEYS

Rev.	Date	Amendment	Drawn	Chkd.	Appd.

Client	JA Jackson
Project Title	Maes-y-droell Quarry
Drawing Title	Concept Strategic Phasing
File Path	N/A

STEPHENSON HALLIDAY Planning, Landscape & Environment an RSK company					
30-32 Lowther Street, Kendal, Cumbria, LA9 4DH, United Kingdom					
Tel: 01330 002 1780 Email: info@stephenson-halliday.com Web: www.stephenson-halliday.com					
Drawn	Date	Checked	Date	Approved	Date
JD	11/07/24	XX	XX/XX/XX	XX	XX/XX/XX
Scale			Orig Size		
1:3,000			A1		
Drawing No.			Status		
MDQ-SH-ELS-M2-LS-001_CONCEPT_PHASING_v3.dwg			PLANNING		
Rev.					